


- ## GENERAL LANDSCAPE SPECIFICATION NOTES

11. ALL PLANTS SHALL BE FERTILIZED WITH OZMACOTE, OR EQUAL FERTILIZER; 8-8-8 OR 10-10-10 AT THE INSTALLATION AT THE APPROVED RATE ON THE CONTAINER. HAND WATER IN ALL FERTILIZER

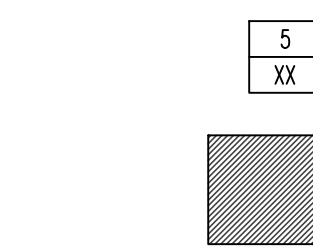

EXISTING TREE OR SHRUB

ANNUALS/ PERENNIALS

NOTES:


- 1/2" DIA. RUBBER HOSE
SECURED WITH NUMBER 12
GAUGE PLIABLE GALV. WIRE

TREE SHALL BEAR SAME R
TO FINISHED GRADE AS IT
PREVIOUS EXISTING GRADE.


3' MULCH TO EXTEND
OUT OVER SAUCER ———
FINISHED GRADE ———

CUT AND REMOVE BURLAP ON
UPPER 1/3 OF ROOT BALL AFTER
PLACING TREE IN HOLE BUT
BEFORE BACKFILLING _____



TREE PLANTING DETAIL
 SCALE : NOT TO SCALE

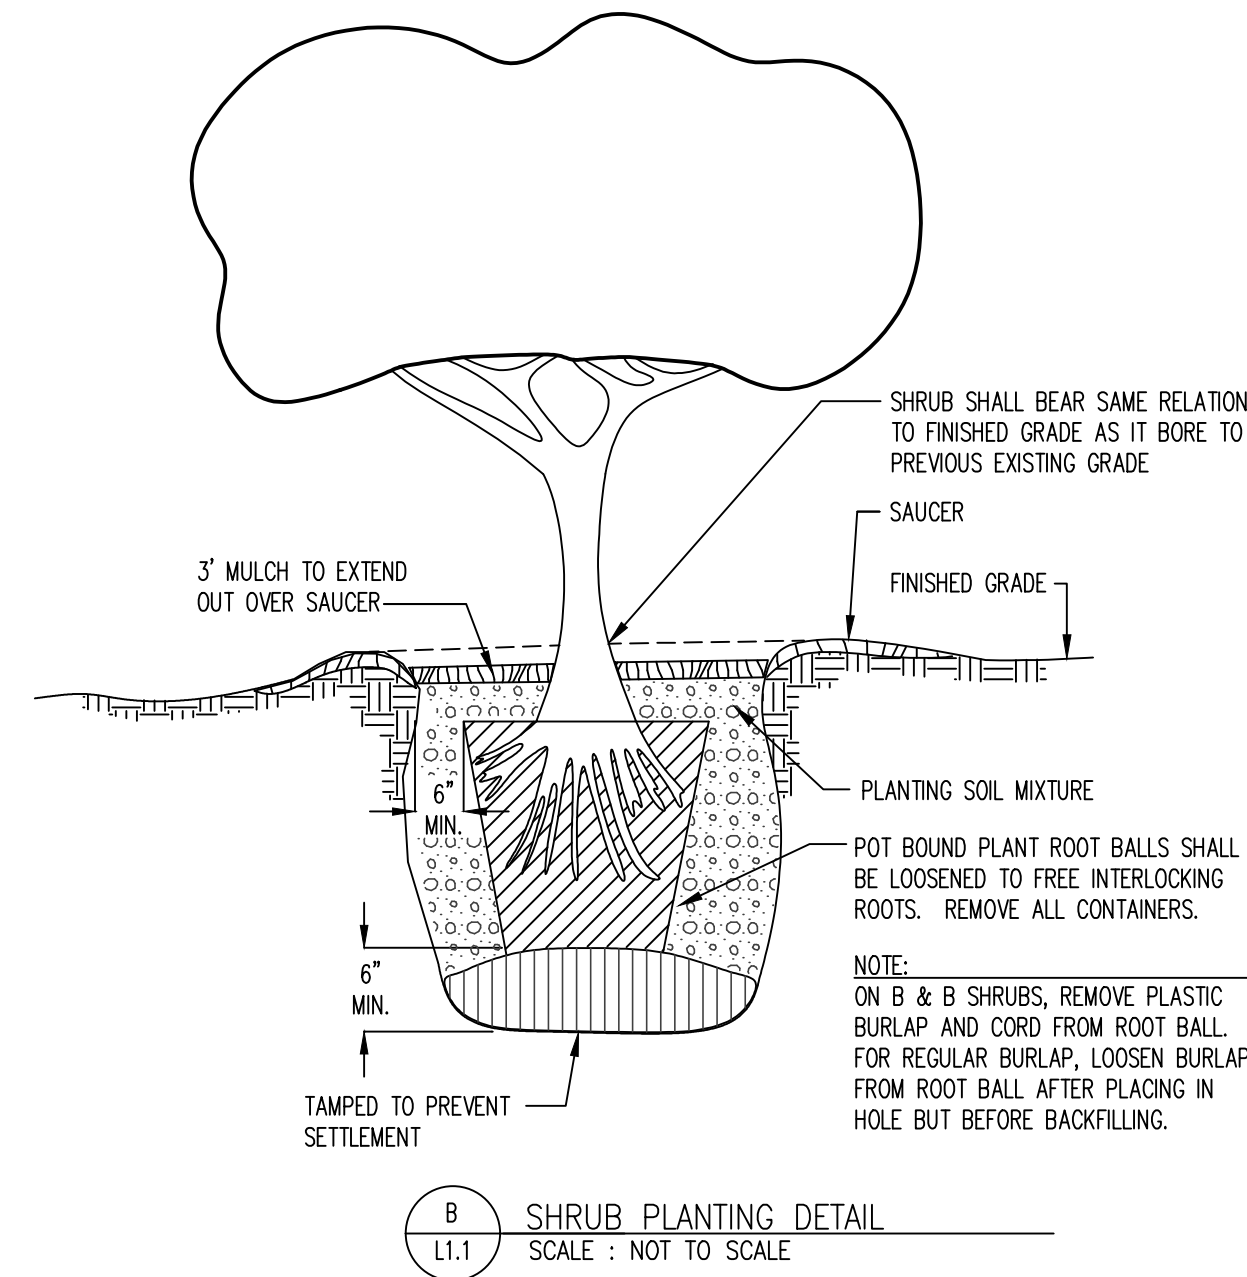


 SHRUB PLANTING DETAIL
 SCALE : NOT TO SCALE

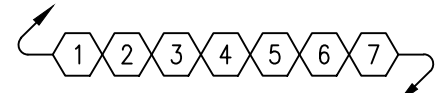

UNIFORM LANDSCAPE TEMPLATE
MASTER LANDSCAPE PLANTING PLAN
SCALE

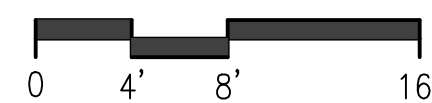

GENERAL NOTE:
DRAWINGS ARE SCHEMATIC. CONTRACTOR IS RESPONSIBLE
FOR COORDINATION OF ALL DEVICE LOCATIONS AND
INTERCONNECT ROUTING WITH ARCHITECTURAL AND
STRUCTURAL CONFIGURATIONS AND REQUIREMENTS.

Herb River Bluff - Uniform Material Plant Schedule				
TREES				
Label	Count	Botanical Name	Common Name	Sizes/Remarks
A	1	Quercus virginiana	Live Oak	30 gal., 8'-10', Specimen
(OR) A	1	Quercus alba	White Oak	30 gal., 8'-10', Specimen
Shrubs				
B	3	Lomandra longifolia	Lomandra Grass	12"-18" Full
(OR) B	3	Muhlenbergia capillaris	Muhly Grass	Full gal.; 24"-30" O.C.
(OR) B	3	Liriope muscari	Liriope 'Super Blue'	Full gal.; 12"-18" O.C.
(OR) B	3	Zamia pumila	Coontie Palm	12"-18" Full
(OR) B	3	Moraea iridioides	African Iris 'White'	Full gal.; 3'-4" O.C.
C	3	Rosa 'Knock Out'	Knock Out Roses 'Red'	3 gal.
(OR) C	3	Cyrtomium falcatum	Holly Fern	Full gal.; 3'-4" O.C.
(OR) C	3	Farfugium japonicum	Farfugium var. giganteum	Full gal.; 15"-18" O.C.
(OR) C	3	Mahonia eurybracteata	Mahonia 'Soft Caress'	18"-24" Full; 2'-3" O.C.
D	5	Flax lily - Dianella tasmanica 'Variegata'	Flax Lily	Full gal.; 12"-15" O.C.
(OR) D	5	Agapanthus africanus	Agapanthus Lily	Full gal.; 12"-15" O.C.
(OR) D	7	Juniperus conferta	Dwarf Juniper 'Blue Pacific'	Full gal.; 5'-6" O.C.
(OR) D	5	Liriope muscari	Liriope 'Super Blue'	Full gal.; 12"-18" O.C.
(OR) D	7	Tulbagia violacea	Society Garlic	Full gal.; 12"- 15" O.C.
(OR) D	Many	Annuals or perennials	Annuals or perennials	Full 4" pots; 6"-20" O.C.
E	1	Podocarpus macrophyllus	Yew (too big)	7 gal.
(OR) E	1	Nandina domestica	Nandina	12"-15" Full
(OR) E	1	Ligustrum coriacium	Crinkle Leaf Privet	24"-30" Full; 3'-4" O.C.
F	3	Loropetalum chinensis	Plum Loropetalum (too big)	24"-30" Full; 5'-6" O.C.
(OR) F	3	Rhapis excelsa	Lady Palm	18"-24" Full;
(OR) F	3	Hydrangea macrophylla	Hydrangea - Verify Color	24"-30" Full
(OR) F	3	Cephotaxus prostrata	Upright False Yew	18"-24" Full; 2'-3" O.C.
(OR) F	3	Philodendron selloum	Philodendron	30"-36" Full
G	4	Ligustrum sinense 'Jack Frost'	Jack Frost Ligustrum	7 gal, 18"-24" Full; 3' O.C.
(OR) G	4	Dystillium vintage jade	Vintage Jade	18"-24" Full; 2'-3" O.C.
(OR) G	4	Cephotaxus prostrata	Upright False Yew	18"-24" Full; 2'-3" O.C.
H	3	Ligustrum sinense 'Jack Frost'	Jack Frost Ligustrum	7 gal, 18"-24" Full; 3' O.C.
(OR) H	4	Dystillium vintage jade	Vintage Jade	18"-24" Full; 2'-3" O.C.
(OR) H	4	Dystillium cinnamon girl	Cinnamon Girl	12"-15" Full; 3' O.C.
(OR) H	4	Cephotaxus prostrata	Upright False Yew	18"-24" Full; 2'-3" O.C.
(OR) H	4	Rhapis excelsa	Lady Palm	18"-24" Full; 3' O.C.
J	5	Ilex cornuta "Carissa"	Carissa Holly	12"-15" Full; 3'-4" O.C.
(OR) J	5	Cyrtomium falcatum	Holly Fern	Full gal.; 3'-4" O.C.
(OR) J	5	Zamia floridana	Cardboard Palm	12"-18" Full
(OR) J	5	Zamia pumila	Coontie Palm	12"-18" Full
(OR) J	5	Farfugium japonicum	Farfugium var. giganteum	Full gal.; 15"-18" O.C.
K	2	Loropetalum chinensis	Plum Loropetalum (too big)	24"-30" Full; 5'-6" O.C.
(OR) K	2	Philodendron selloum	Philodendron	30"-36" Full
(OR) K	2	Hydrangea macrophylla	Hydrangea - Verify Color	24"-30" Full
(OR) K	2	Spiraea vanhouttei	Spirea	18"-24" Full; 4'-5" O.C.
L	1	Ilex x 'Magland'	Oakland Holly	30"-36" Full
(OR) L	1	Acer palmatum	Japanese Maple 'Color Tbd'	Specimen
(OR) L	1	Camellia japonica	Camellia	30"-36" Full

Revision:

SAV SAV Design
Engineering and Landscape Architectural Design

Seal:

Project: HERB RIVER BLUFF
SAVANNAH, GEORGIA 31406

PROJECT NO. 2026.024

DATE 06-15-2026

DRAWN BY

CHECKED BY

DRAWING NO.

L1.1

SHEET NO.

— of —